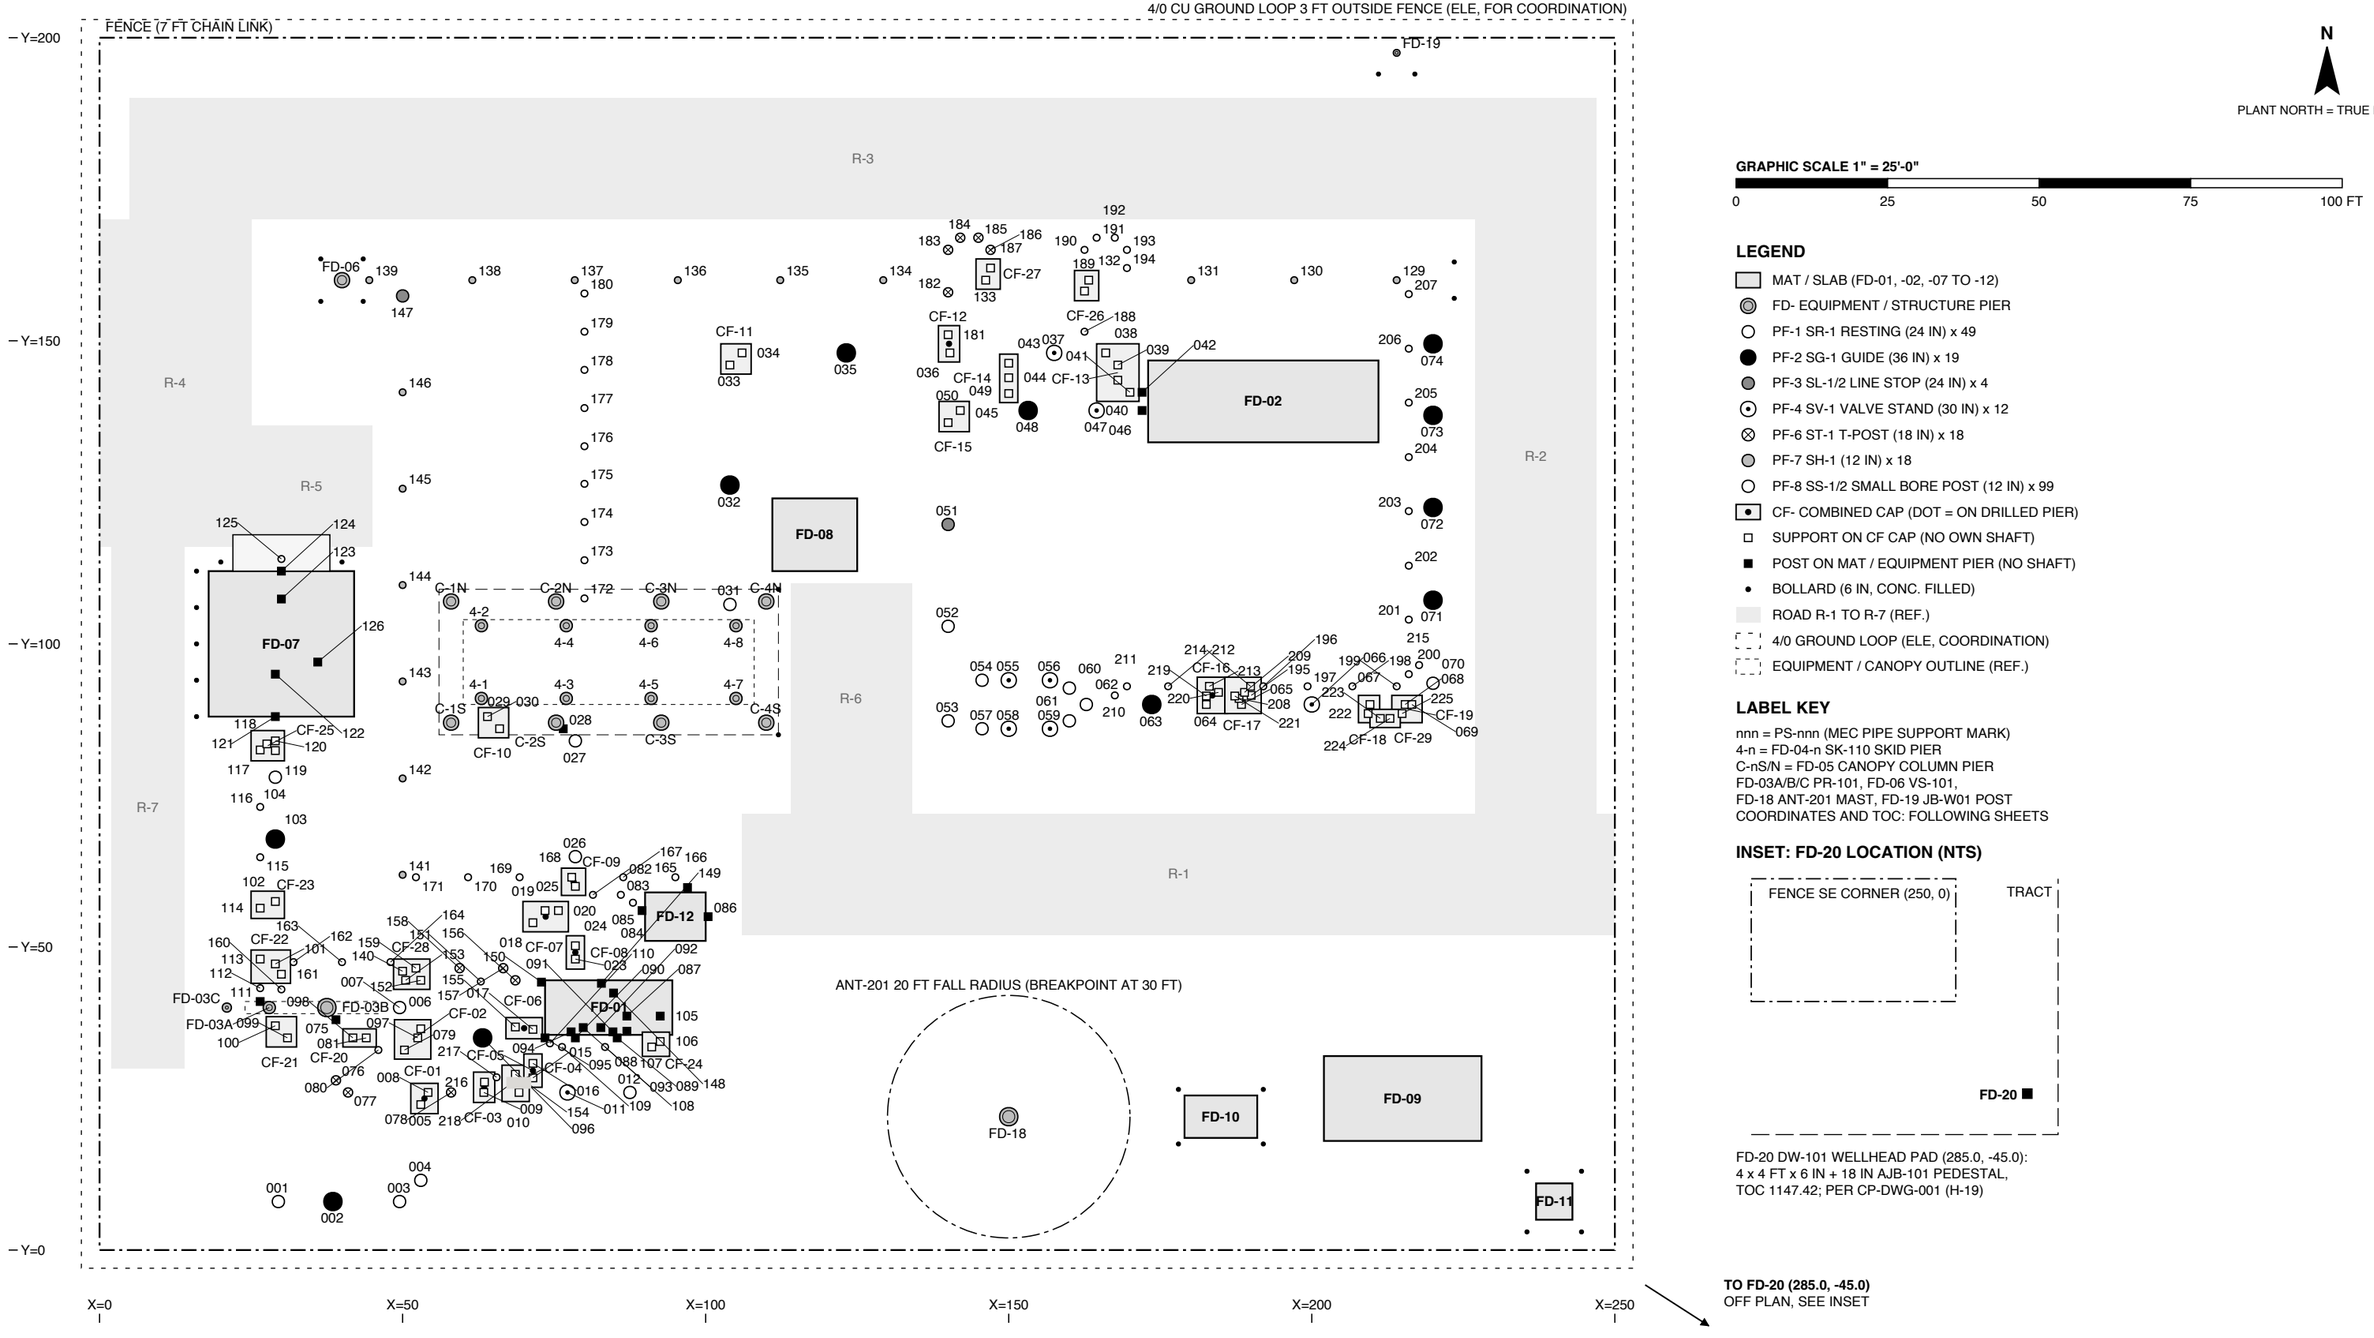


N

PLANT NORTH = TRUE NORTH

**GRAPHIC SCALE 1" = 25'-0"**

0 — 25 — 50 — 75 — 100 FT

## LEGEND

- MAT / SLAB (FD-01, -02, -07 TO -12)
- FD- EQUIPMENT / STRUCTURE PIER
- PF-1 SR-1 RESTING (24 IN) x 49
- PF-2 SG-1 GUIDE (36 IN) x 19
- PF-3 SL-1/2 LINE STOP (24 IN) x 4
- PF-4 SV-1 VALVE STAND (30 IN) x 12
- PF-6 ST-1 T-POST (18 IN) x 18
- PF-7 SH-1 (12 IN) x 18
- PF-8 SS-1/2 SMALL BORE POST (12 IN) x 99
- CF- COMBINED CAP (DOT = ON DRILLED PIER)
- SUPPORT ON CF CAP (NO OWN SHAFT)
- POST ON MAT / EQUIPMENT PIER (NO SHAFT)
- BOLLARD (6 IN, CONC. FILLED)
- ROAD R-1 TO R-7 (REF.)
- 4/0 GROUND LOOP (ELE, COORDINATION)
- EQUIPMENT / CANOPY OUTLINE (REF.)

## LABEL KEY

nnn = PS-nnn (MEC PIPE SUPPORT MARK)
4-n = FD-04-n SK-110 SKID PIER
C-nS/N = FD-05 CANOPY COLUMN PIER
FD-03A/B/C PR-101, FD-06 VS-101,
FD-18 ANT-201 MAST, FD-19 JB-W01 POST
COORDINATES AND TOC: FOLLOWING SHEETS

## INSET: FD-20 LOCATION (NTS)




FD-20 DW-101 WELLHEAD PAD (285.0, -45.0):
4 x 4 FT x 6 IN + 18 IN AJB-101 PEDESTAL,
TOC 1147.42; PER CP-DWG-001 (H-19)

### NOTES / REFERENCES

1. LOCAL GRID: ORIGIN (0,0) AT SW FENCE CORNER, X EAST, Y NORTH, FEET. SURVEY TIE TO NAD83 [redacted]-S (HOLD H-02).
2. TOC = TOP OF CONCRETE, FT NAVD88 (FG + 0.50 FT TYP.). COORDINATES ARE FOUNDATION CENTERS.
3. FOUNDATION DESIGN PER [redacted] STR-CAL-002; CANOPY PER [redacted] STR-CAL-003. DETAILS ON STR-DWG-002 TO -007.
4. PS- MARKS AND LOCATIONS PER [redacted] MEC-CAL-005 (PIPE SUPPORTS); PF- = FOUNDATION TYPE PER STR-CAL-002.
5. LAYOUT PER MECHANICAL MODEL ([redacted] GEN-RPT-002 GOVERNS). ROADS R-1 TO R-7 SHOWN FOR REFERENCE.
6. ALL DRILLED PIERS 13 TO 14 FT FOR EXPANSIVE CLAY; SOIL DATA HOLD H-07.
7. LOCATE BURIED PIPE, DUCT BANK AND 4/0 GROUND LOOP BEFORE DRILLING (OKIE811).

### REVISIONS

| REV | DATE | DESCRIPTION | BY | CHK | APP |
|---|---|---|---|---|---|
| A | 2026-09-29 | ISSUED FOR REVIEW (IFR) | | | |

**PRELIMINARY - ISSUED FOR REVIEW - NOT FOR CONSTRUCTION**

### ENGINEER OF RECORD SEAL

NOT SEALED
PRELIMINARY

[redacted] PE NO. _____

### PROJECT

[redacted]
120 MMSCFD RECEIPT INTO [redacted]
[redacted]
[redacted] COUNTY, [redacted]

DISCIPLINE: STRUCTURAL
SCALE: 1" = 25'-0"

## FOUNDATION LOCATION PLAN

PLAN WITH FOUNDATION MARKS

DRAWN: ____ CHECKED: ____ APPROVED: ____

DWG NO.

[redacted] STR-DWG-001

SHEET 1 OF 4 REV A