



ANT-201 MONOPOLE ELEVATION

SCALE 1" = 9'-0" (APPROX)

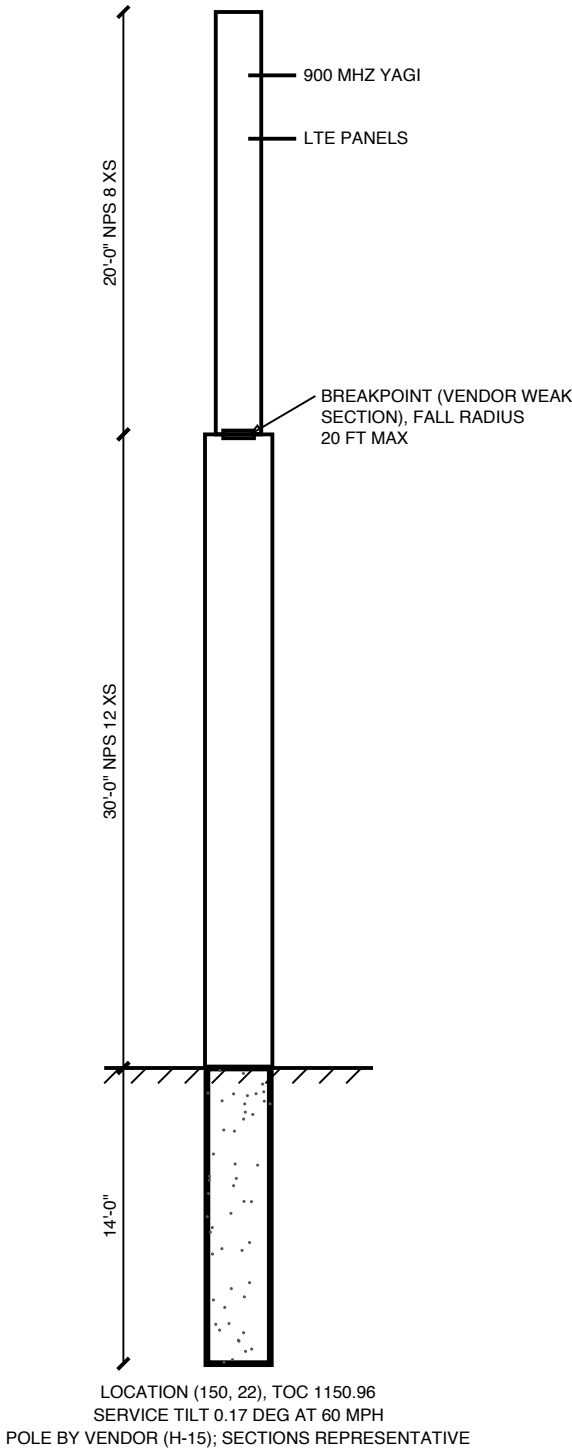


ANT-201 BASE AND PIER FD-18

SCALE 5/16" = 1'-0" (APPROX)

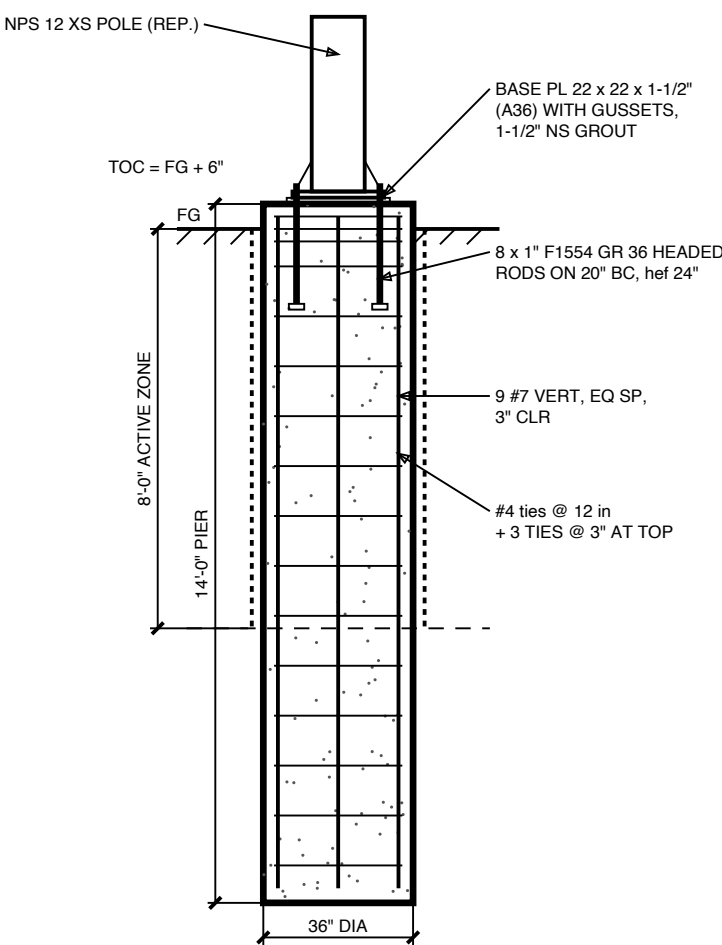


JB-W01 PANEL POST FD-19

SCALE 1/4" = 1'-0" (APPROX)

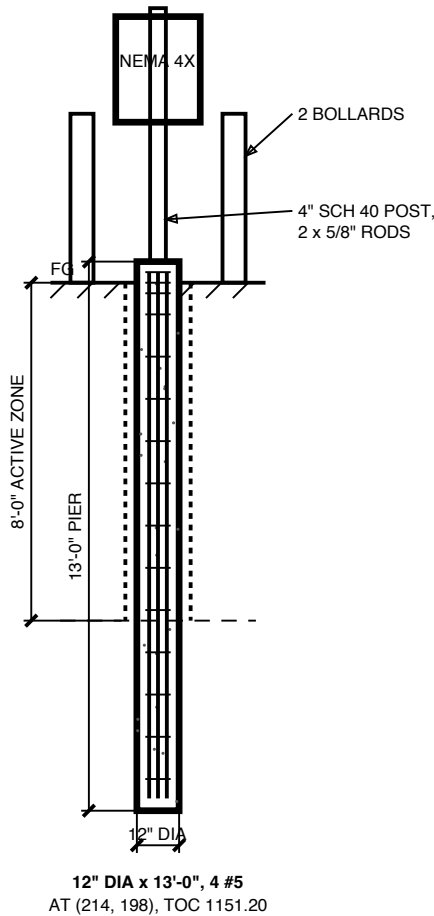

DW-101 WELLHEAD PAD FD-20

SCALE 1" = 1'-0" (APPROX)

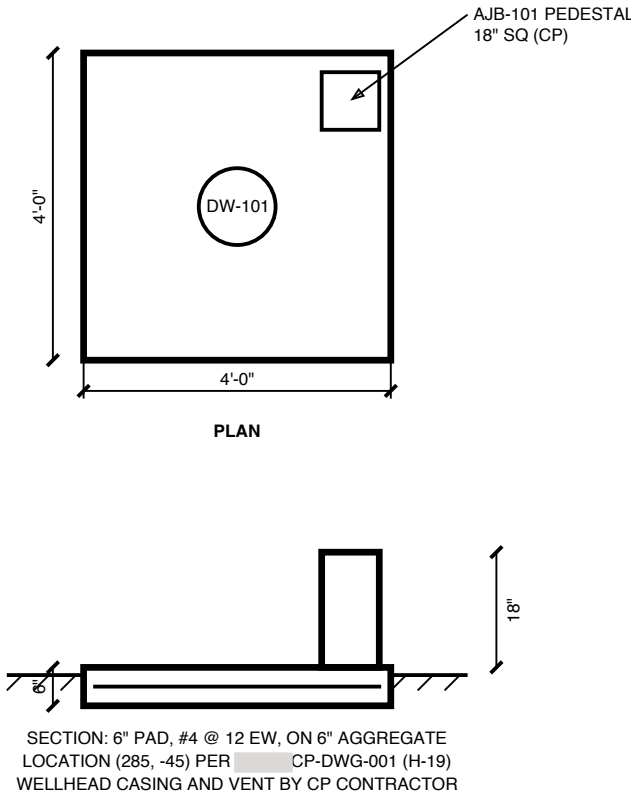

NOTES / REFERENCES

- ANT-201 BREAKPOINT MONOPOLE BY VENDOR (HOLD H-15); FOUNDATION PER STR-CAL-002.
 - MAST GROUNDED TO STATION GRID WITH 4/0 (ELE-CAL-006). SPLICE BOLTS A325 HDG.
 - JB-W01 POST AT (214, 197.5) PER STR-CAL-002; PANEL BY ELE/INS.
 - PIERS: BOND BREAKER TOP 8 FT; $f_c = 4,000$ PSI; A615 GR 60; 3 IN CLR.
 - DW-101 AND AJB-101 DETAILS BY CP (CP-DWG-001); PAD SHOWN FOR QUANTITY AND LAYOUT.
- REF: STR-CAL-002; CP-DWG-001; ELE-CAL-006

REVISIONS

REV	DATE	DESCRIPTION	BY	CHK	APP
A	2026-09-29	ISSUED FOR REVIEW (IFR)			

PRELIMINARY - ISSUED FOR REVIEW - NOT FOR CONSTRUCTION

ENGINEER OF RECORD SEAL

NOT SEALED
PRELIMINARY

PE NO. _____

PROJECT

120 MMSCFD RECEIPT INTO _____
COUNTY, _____
DISCIPLINE: STRUCTURAL
SCALE: AS NOTED

BUILDING PADS AND SUPPORTS

ANT-201 MAST, JB-W01, DW-101 PAD
DRAWN: ____ CHECKED: ____ APPROVED: ____
DWG NO. STR-DWG-006
SHEET 3 OF 4 REV A